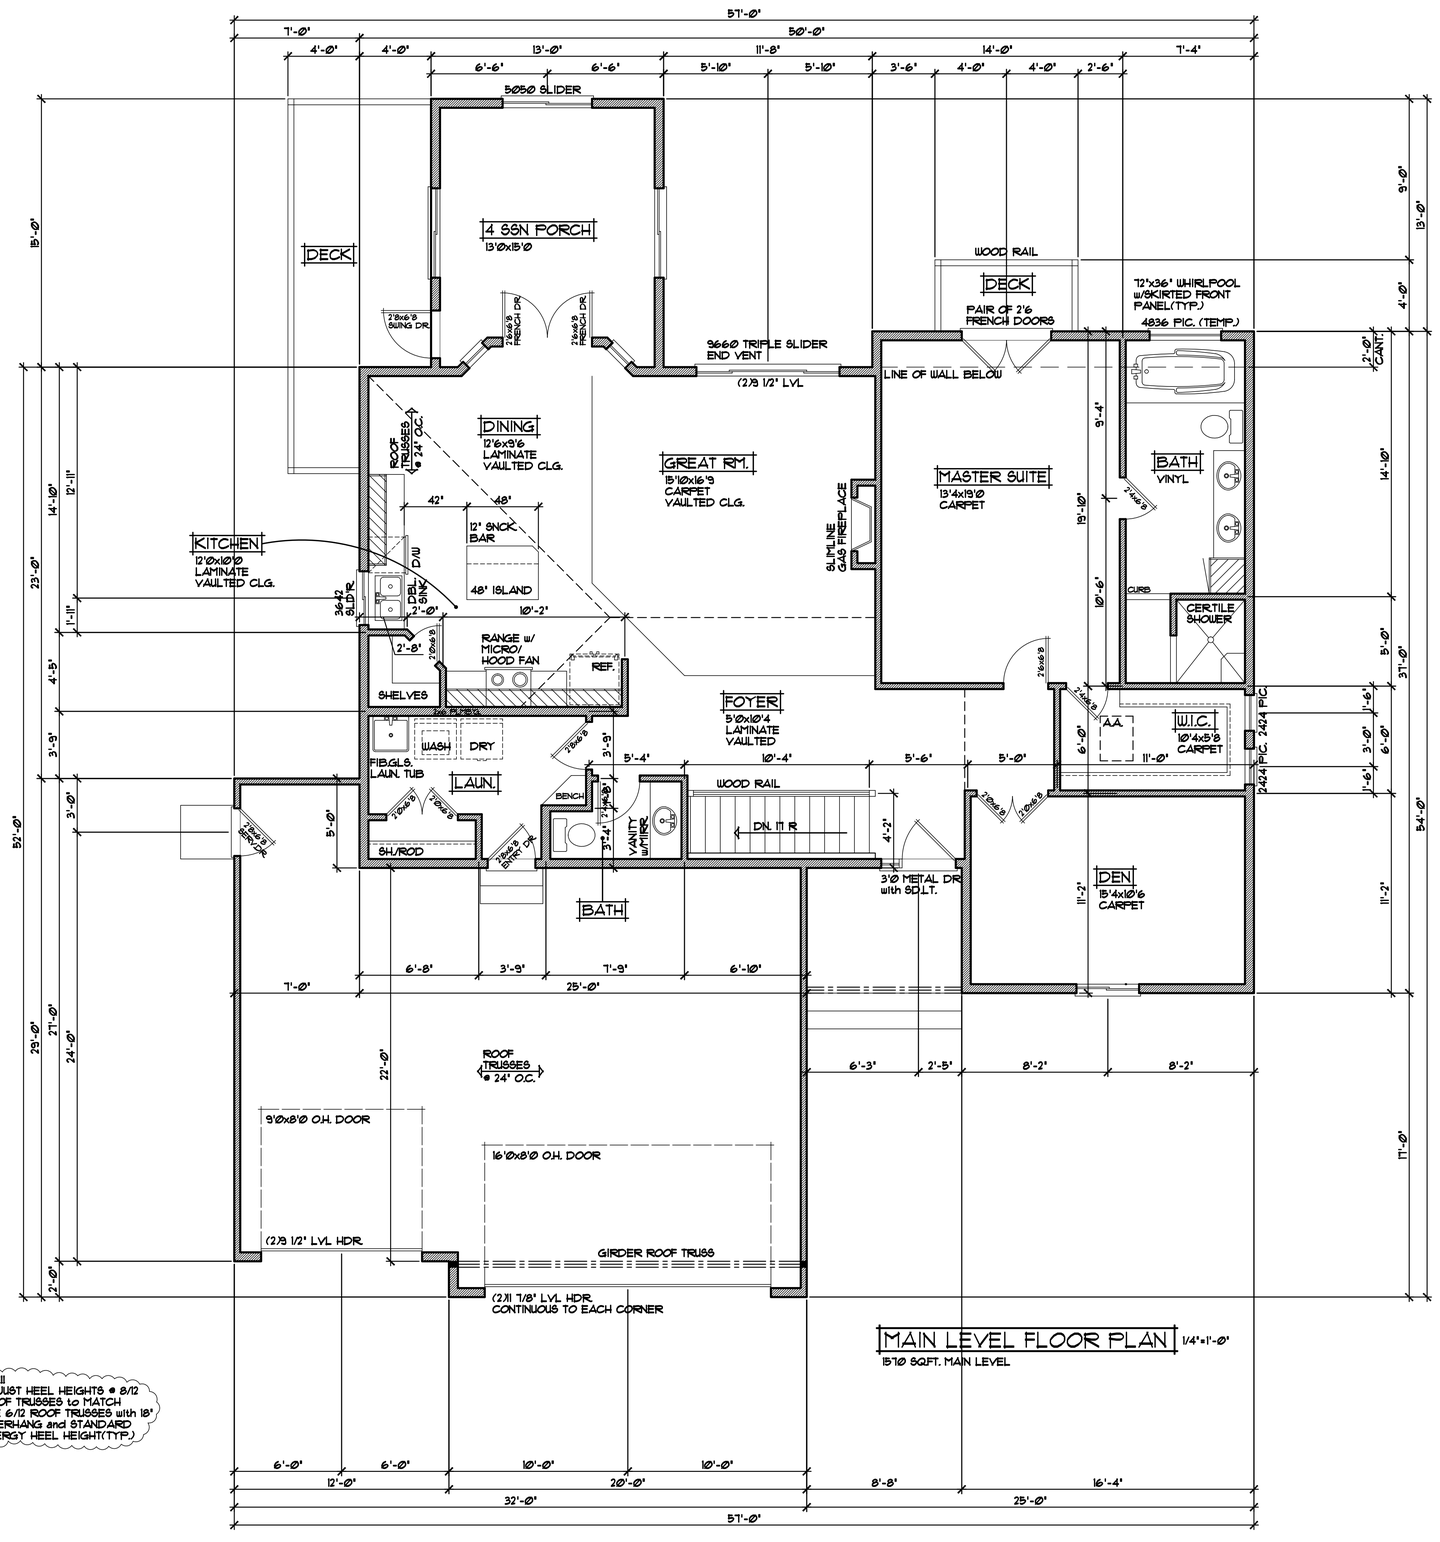

MAIN LEVEL FLOOR PLAN 1/4"=1'-0"

1570 SQFT. MAIN LEVEL

NOTE!!! ADJUST HEEL HEIGHTS @ 8/12 ROOF TRUSSES to MATCH THE 6/12 ROOF TRUSSES with 18" OVERHANG and STANDARD ENERGY HEEL HEIGHT(TYP.)

NOTE!!! DO NOT HOLD RIM JOIST IN!!! RIM AREA TO BE INSULATED with CLOSED CELL SPRAYED FOAM INSULATION(TYP.)

NOTE!!! ALL WDW/DOOR OPENINGS TO HAVE (2)2x10 'S GRADE HDR. or BETTER (U.N.O.)

8'-1 1/8" PLATE HEIGHT AT ENTIRE MAIN FLOOR (U.N.O.)

NOTE!!! JELD-WEN VINYL WINDOWS SPECIFIED, VERIFY ALL ROUGH OPNG'S. with SUPPLIER(TYP.)

© COPYRIGHT 2014 NOTICE, ALL RIGHTS RESERVED CROIX DESIGN and DRAFTING, INC.

REVISIONS
XXXXX BY XX

SPECIAL NOTICE: CROIX DESIGN and DRAFTING, INC. ACCEPTS NO RESPONSIBILITY FOR ERROR OR OMISSIONS THESE DRAWINGS ARE DESIGN CONCEPT ONLY. EVERY TASK ASPECT, & PHASE OF CONSTRUCTION SHALL BE VERIFIED BY THE CONTRACTOR, SUB-CONTRACTOR, OR OWNER IN ACCORD TO THEIR NEEDS. GENERAL CONTRACTOR, SUB-CONTRACTORS, OR OWNER SHALL ASSUME ALL RESPONSIBILITY FOR ANY AND ALL CONSTRUCTION PERFORMED FROM THESE PLANS. THE GENERAL CONTRACTOR, SUB-CONTRACTORS, OR OWNER SHALL INDEMNIFY AND HOLD HARMLESS CROIX DESIGN and DRAFTING, INC. FROM ANY AND ALL LIABILITY, REAL OR PERCEIVED, IN CONNECTION WITH THE USE OF THESE PLANS. THE GENERAL CONTRACTOR, SUB-CONTRACTORS, OR OWNER SHALL ASSUME ALL RESPONSIBILITY FOR ANY AND ALL CONSTRUCTION PERFORMED FROM THESE PLANS. THE GENERAL CONTRACTOR, SUB-CONTRACTORS, OR OWNER SHALL INDEMNIFY AND HOLD HARMLESS CROIX DESIGN and DRAFTING, INC. FROM ANY AND ALL LIABILITY, REAL OR PERCEIVED, IN CONNECTION WITH THE USE OF THESE PLANS.

© COPYRIGHT NOTICE, ALL RIGHTS RESERVED CROIX DESIGN and DRAFTING, INC. THESE ARCHITECTURAL PLANS AND ALL RELATED WORKS ARE PROTECTED BY UNITED STATES COPYRIGHT LAWS, AND MAY NOT BE REPRODUCED, DISTRIBUTED, OR TRANSMITTED IN ANY FORM WITHOUT THE EXPRESS WRITTEN PERMISSION OF CROIX DESIGN, INC.

CROIX DESIGN and DRAFTING, Inc.
•PH.(763) 757-5997 FAX.(763) 757-4383 ANDOVER, MINNESOTA•

BUILT BY:

SHEET X OF X

CADD FILE # JPRE-042