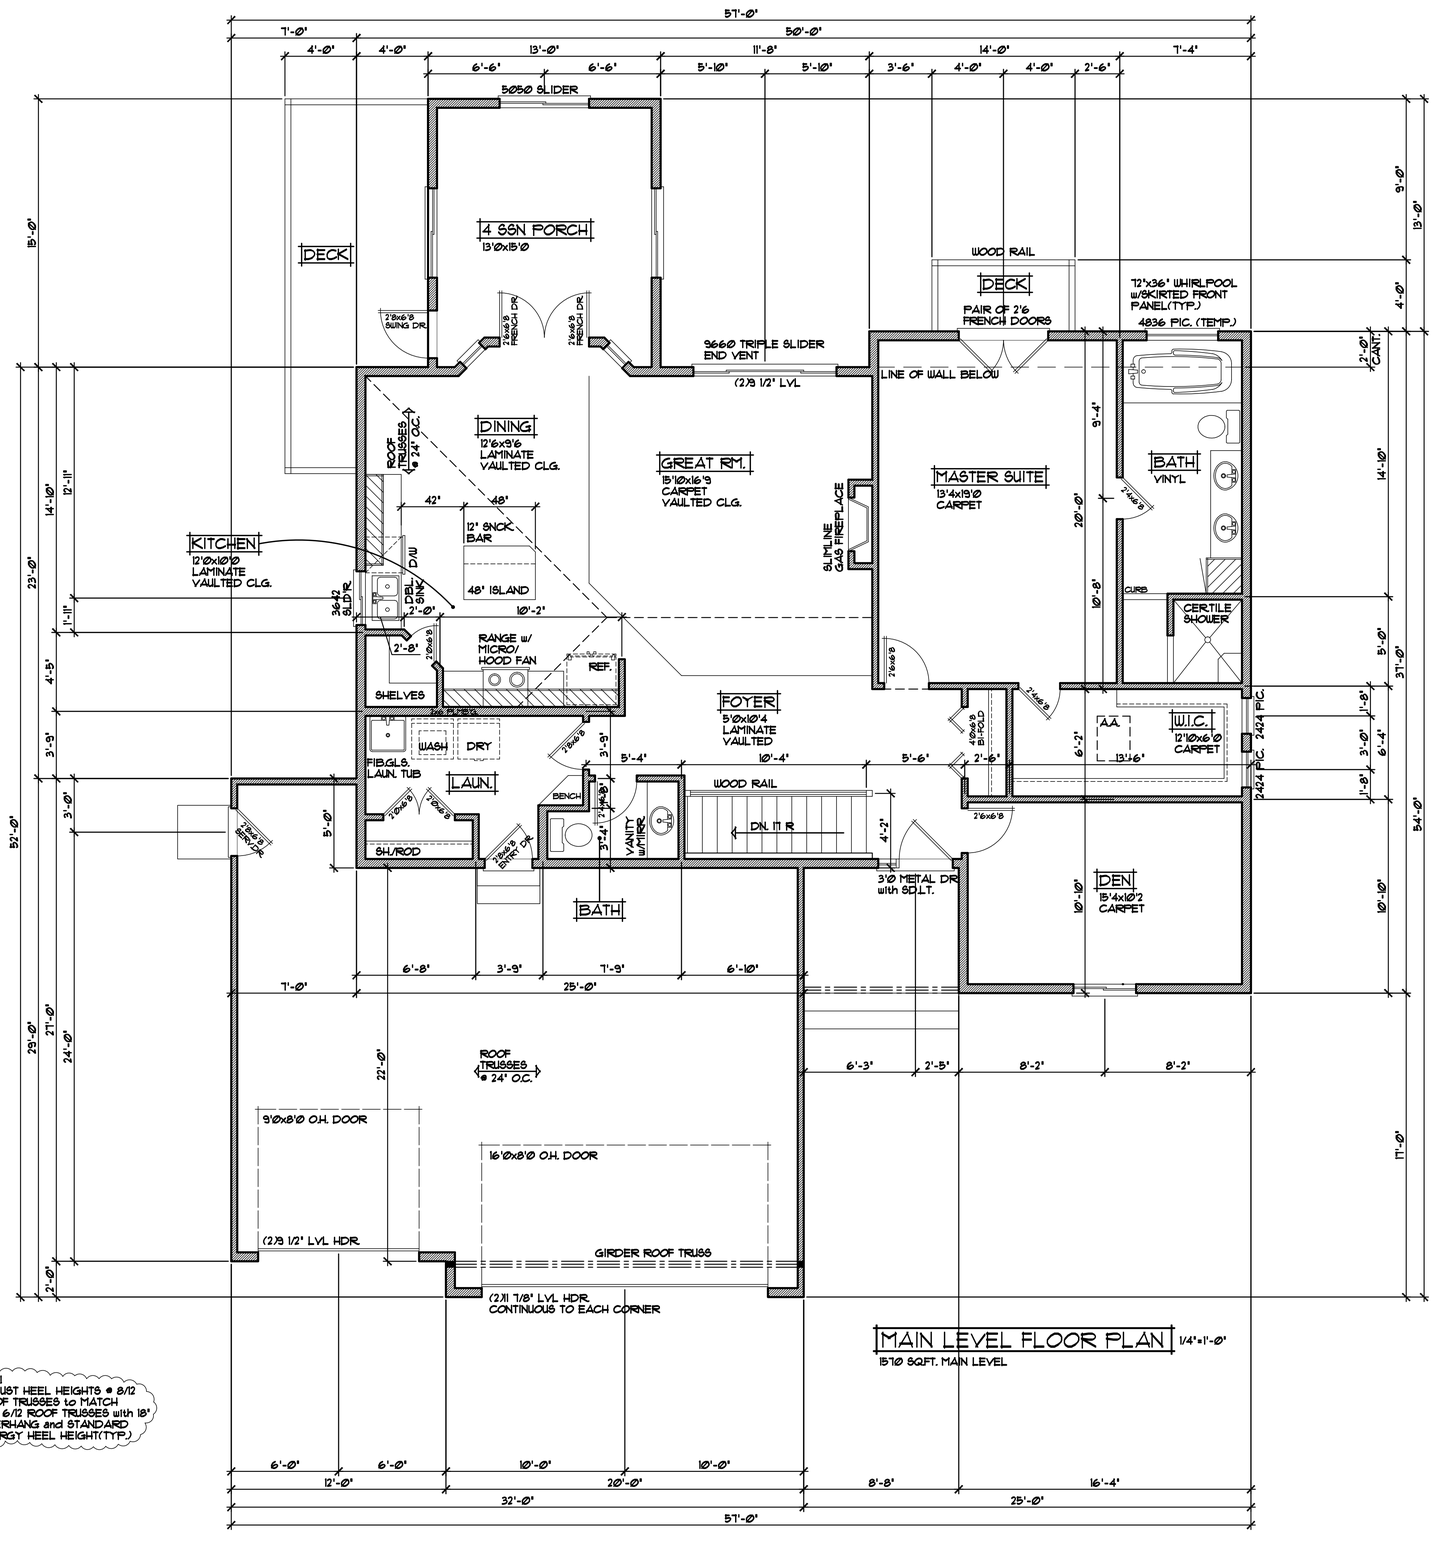

MAIN LEVEL FLOOR PLAN 1/4"=1'-0"

1570 SQFT. MAIN LEVEL

NOTE!!! ADJUST HEEL HEIGHTS @ 8/12 ROOF TRUSSES to MATCH THE 6/12 ROOF TRUSSES with 18" OVERHANG and STANDARD ENERGY HEEL HEIGHT(TYP.)

NOTE!!! DO NOT HOLD RIM JOIST IN!!! RIM AREA TO BE INSULATED with CLOSED CELL SPRAYED FOAM INSULATION(TYP.)

NOTE!!! ALL WDW/DOOR OPENINGS TO HAVE (2)2x10 "I" GRADE HDR. or BETTER (U.N.O.)

8'-1 1/8" PLATE HEIGHT AT ENTIRE MAIN FLOOR (U.N.O.)

NOTE!!! JELD-WEN VINYL WINDOWS SPECIFIED, VERIFY ALL ROUGH OPNG'S. with SUPPLIER(TYP.)

©COPYRIGHT 2014 NOTICE, ALL RIGHTS RESERVED CROIX DESIGN and DRAFTING, INC.

REVISIONS
XXXXX BY:XX

SPECIAL NOTICE: CROIX DESIGN and DRAFTING, INC. ACCEPTS NO RESPONSIBILITY FOR ERROR OR OMISSIONS THESE DRAWINGS ARE DESIGN CONCEPT ONLY. EVERY HOME IS UNIQUE AND IT IS THE RESPONSIBILITY OF THE BUILDER TO VERIFY ALL DIMENSIONS ON SITE. IT IS ALSO THE BUILDER, OWNER, CONTRACTOR, SUB-CONTRACTORS, AND OWNER OF ALL EQUIPMENT TO READ ALL LABELS AND INSTRUCTIONS. ALL EQUIPMENT MUST BE INSTALLED ACCORDING TO MANUFACTURERS INSTRUCTIONS. THE BUILDER, OWNER, CONTRACTOR, SUB-CONTRACTORS, AND OWNER OF ALL EQUIPMENT ASSUME ALL RISK AND LIABILITY FOR ANY AND ALL DAMAGES RESULTING FROM IMPROPER INSTALLATION. NO REPRESENTATION OR WARRANTY OF ANY KIND IS MADE BY CROIX DESIGN, INC. AS TO THE ACCURACY OF THESE PLANS.

©COPYRIGHT NOTICE, ALL RIGHTS RESERVED CROIX DESIGN and DRAFTING, INC. THESE ARCHITECTURAL PLANS AND ALL RELATED WORKS ARE PROTECTED BY UNITED STATES COPYRIGHT LAWS, AND MAY NOT BE REPRODUCED, DISTRIBUTED, OR TRANSMITTED IN ANY FORM OR BY ANY MEANS WITHOUT THE WRITTEN PERMISSION OF CROIX DESIGN, INC.

CROIX DESIGN and DRAFTING, Inc.
• PH.(763) 757-5997 FAX.(763) 757-4383 ANDOVER, MINNESOTA •

BUILT BY:

SHEET X OF X

CADD FILE # JPRE-042